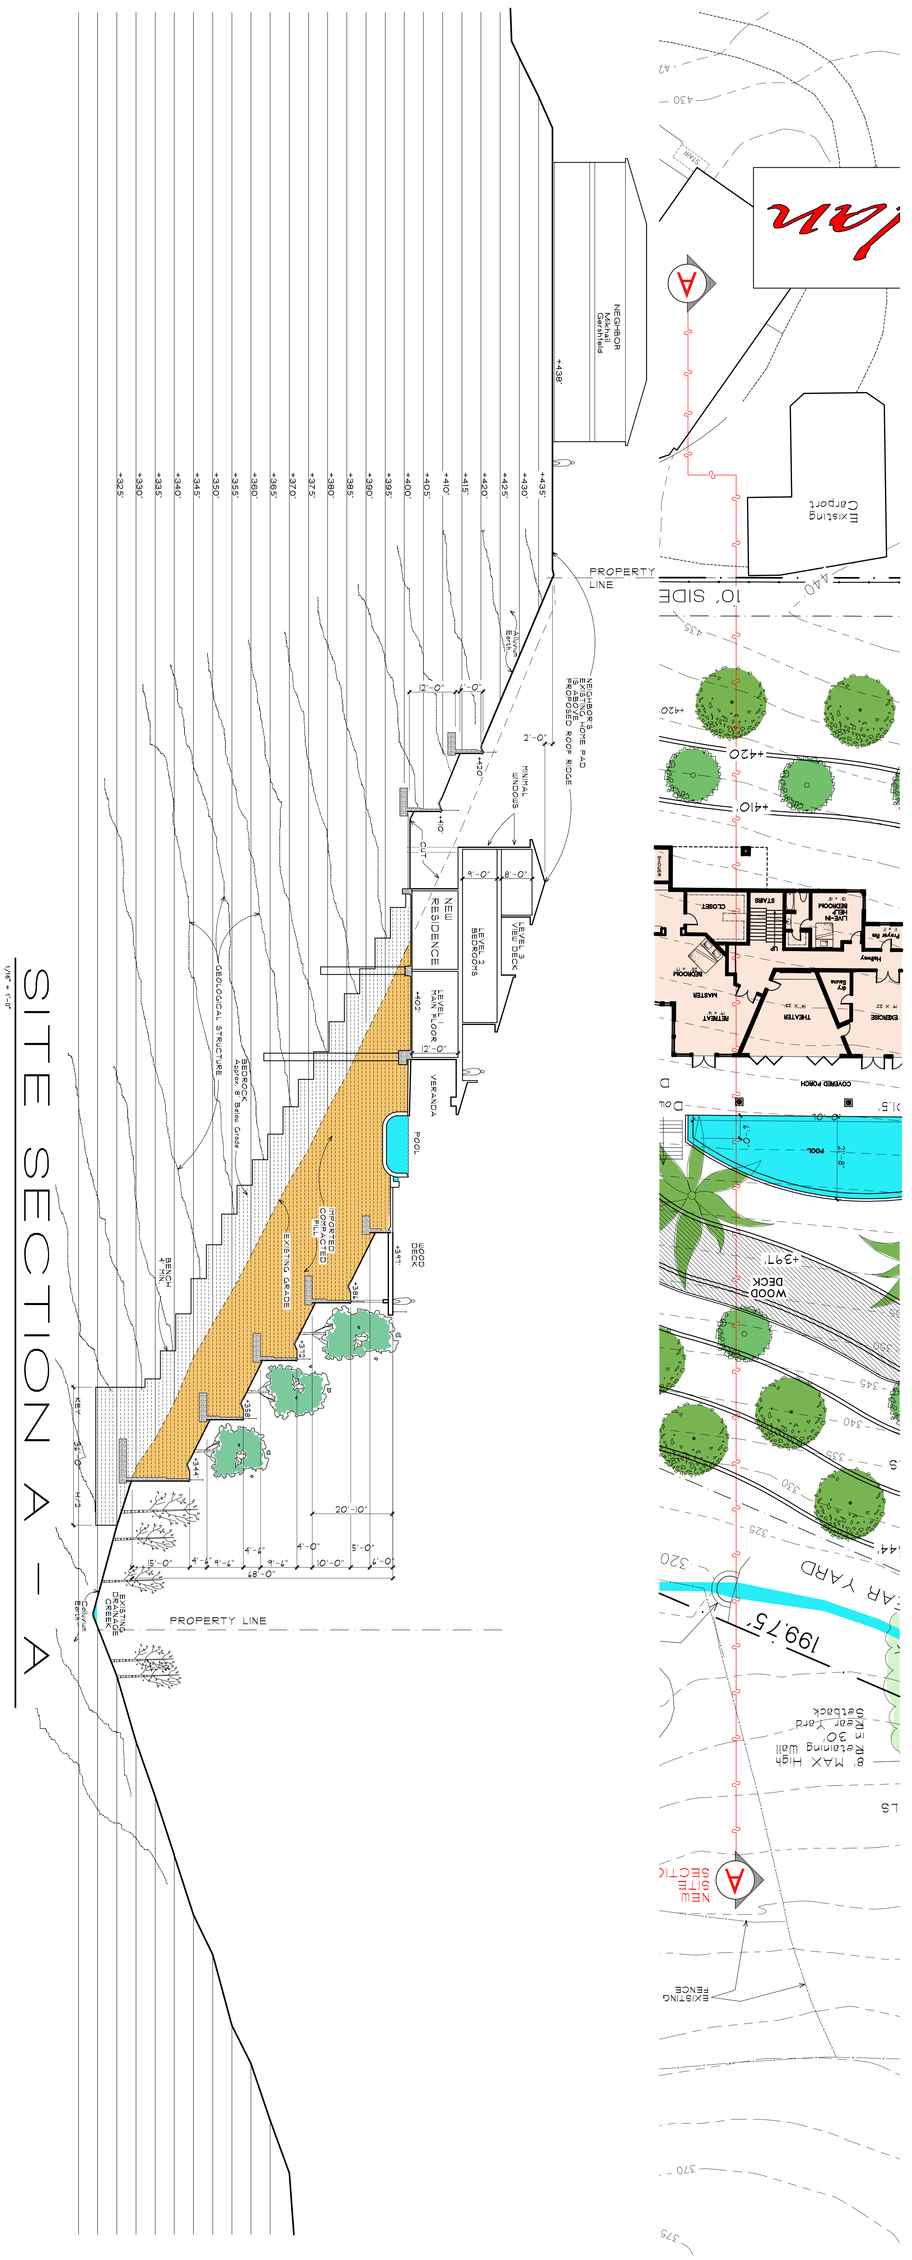

SHEET 2

SITE DEVELOPMENT PLAN

Thursday, November 17, 2016

Beri Hillside Estate

Ajay & Rita BERI 91709
1900 & 1950 Ladera Vista Drive
Fullerton, CA (714) 863-6050

DANIEL DASCANIO ARCHITECT
17460 DRAKE Street
YORBA LINDA CA 92886
714-996-9900
CALIF. LICENSED ARCHITECT
DDArchitect.net
Daniel@DDArchitect.net